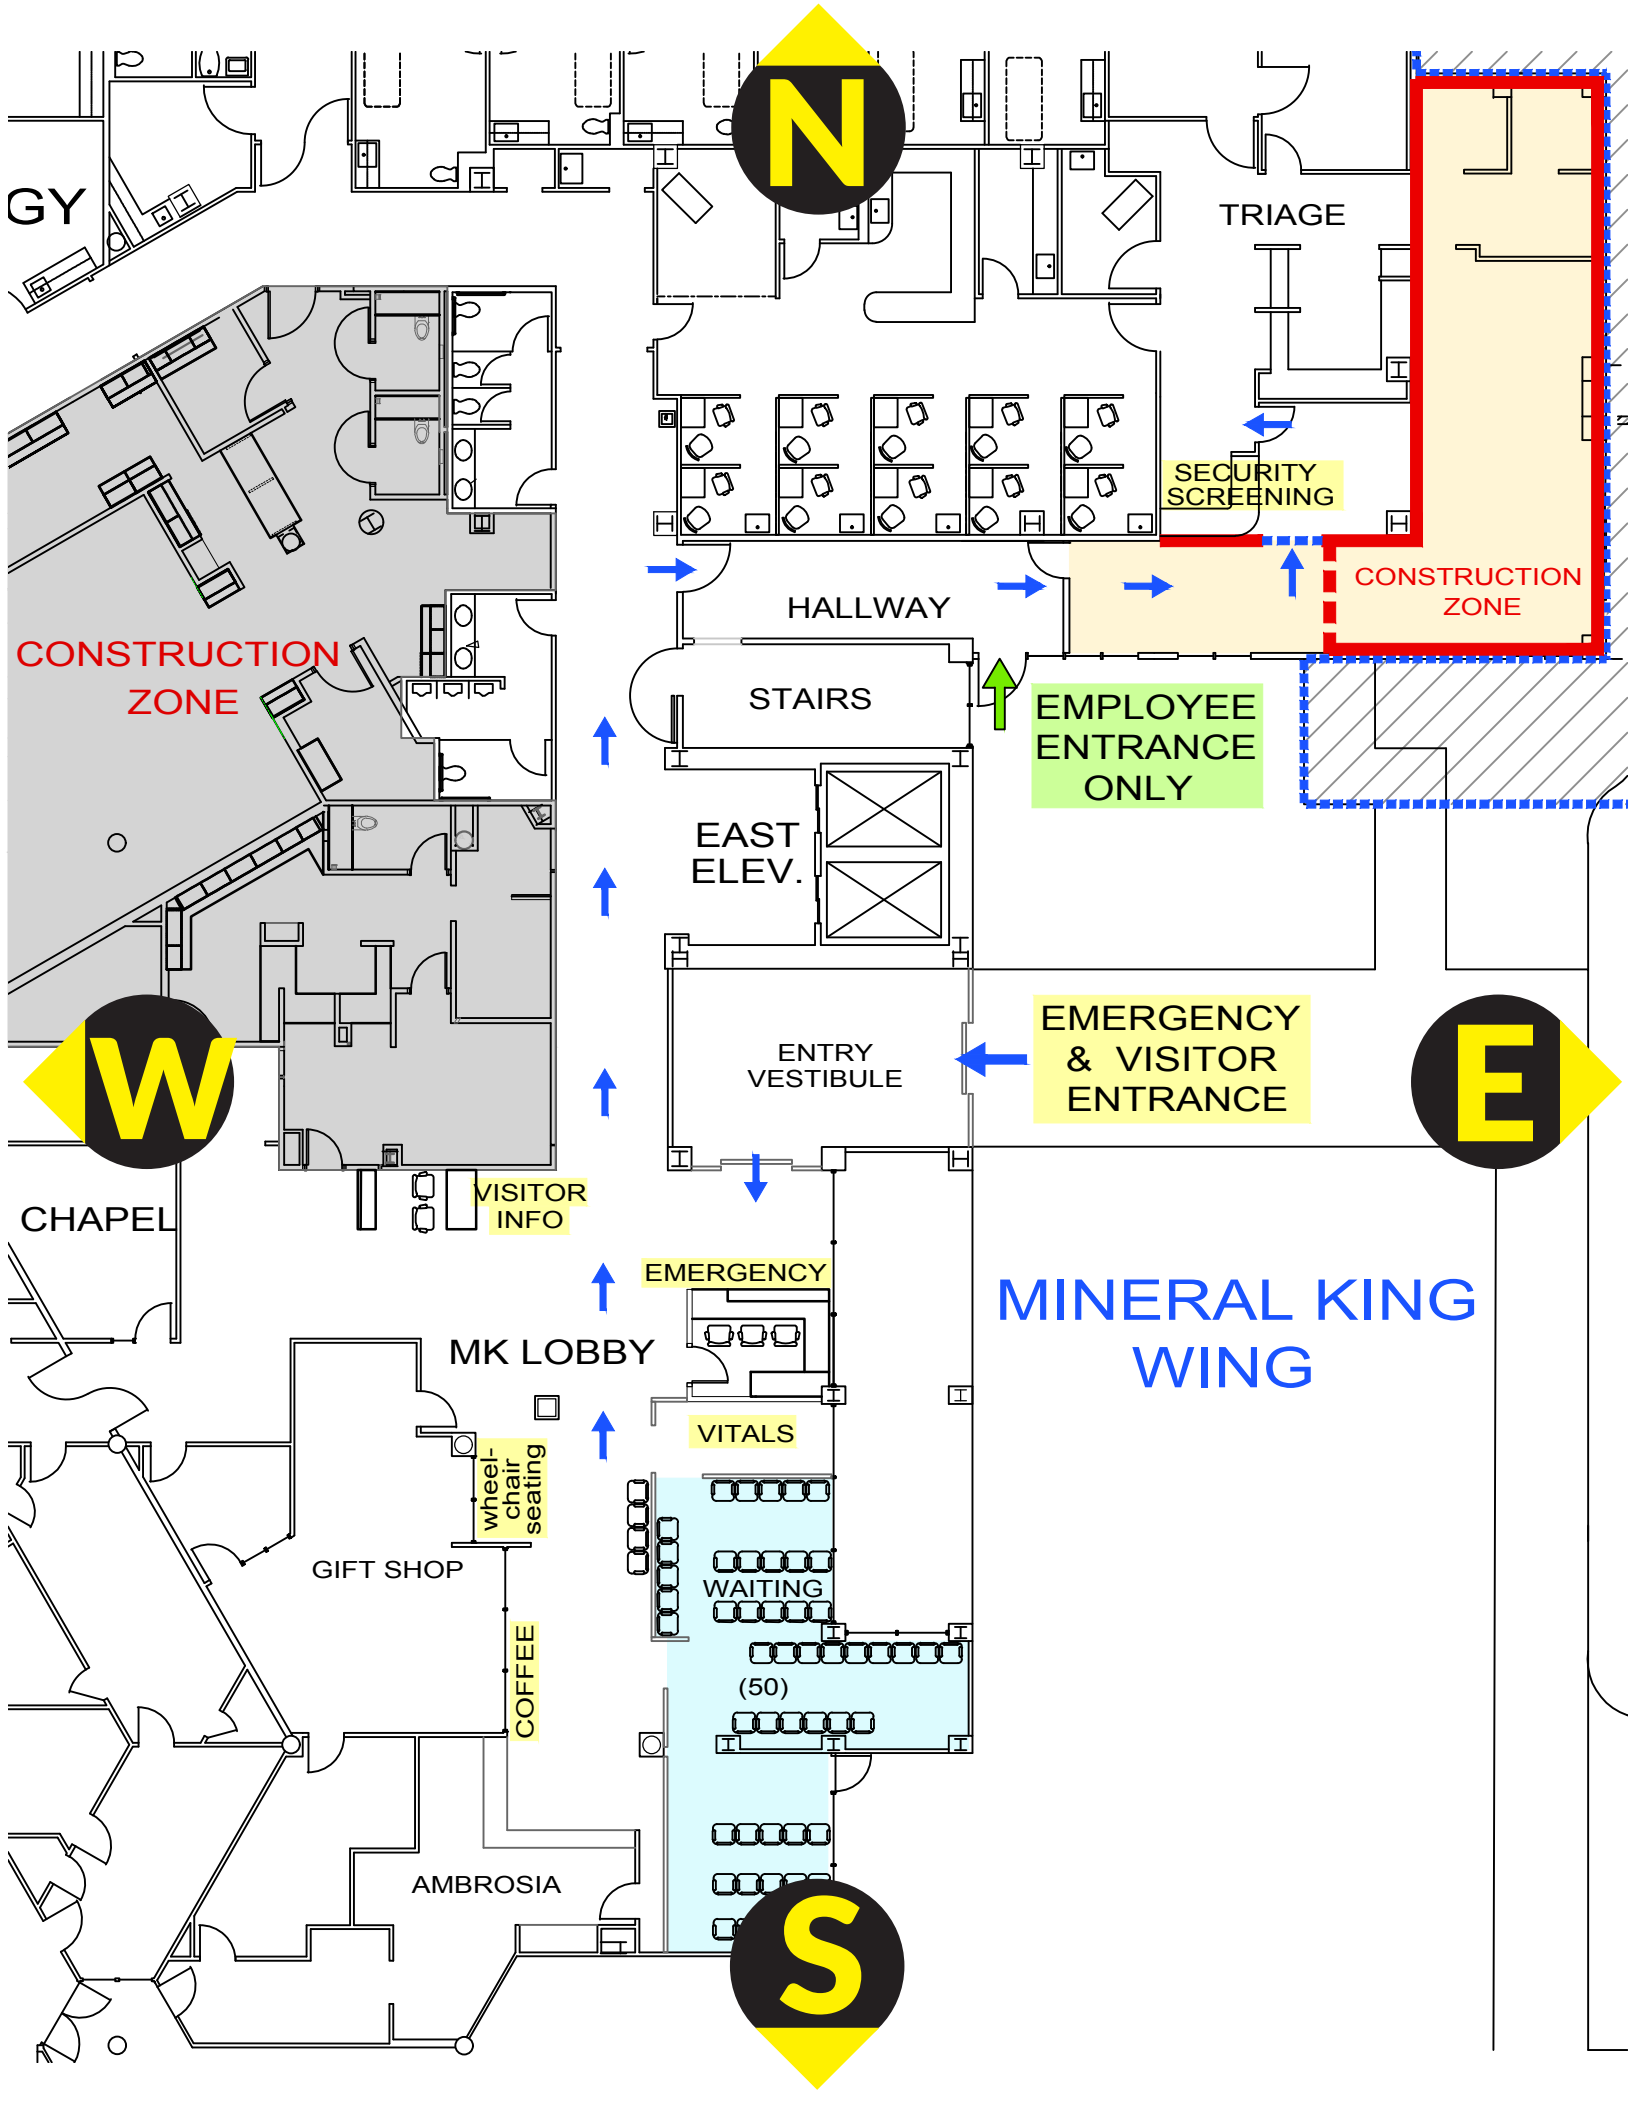
N
GY
TRIAGE
SECURITY SCREENING
CONSTRUCTION ZONE
HALLWAY
STAIRS
EMPLOYEE ENTRANCE ONLY
CONSTRUCTION ZONE
EAST ELEV.
W
ENTRY VESTIBULE
EMERGENCY & VISITOR ENTRANCE
E
CHAPEL
VISITOR INFO
EMERGENCY
MINERAL KING WING
MK LOBBY
VITALS
wheel-chair seating
GIFT SHOP
WAITING
(50)
COFFEE
AMBROSIA
S